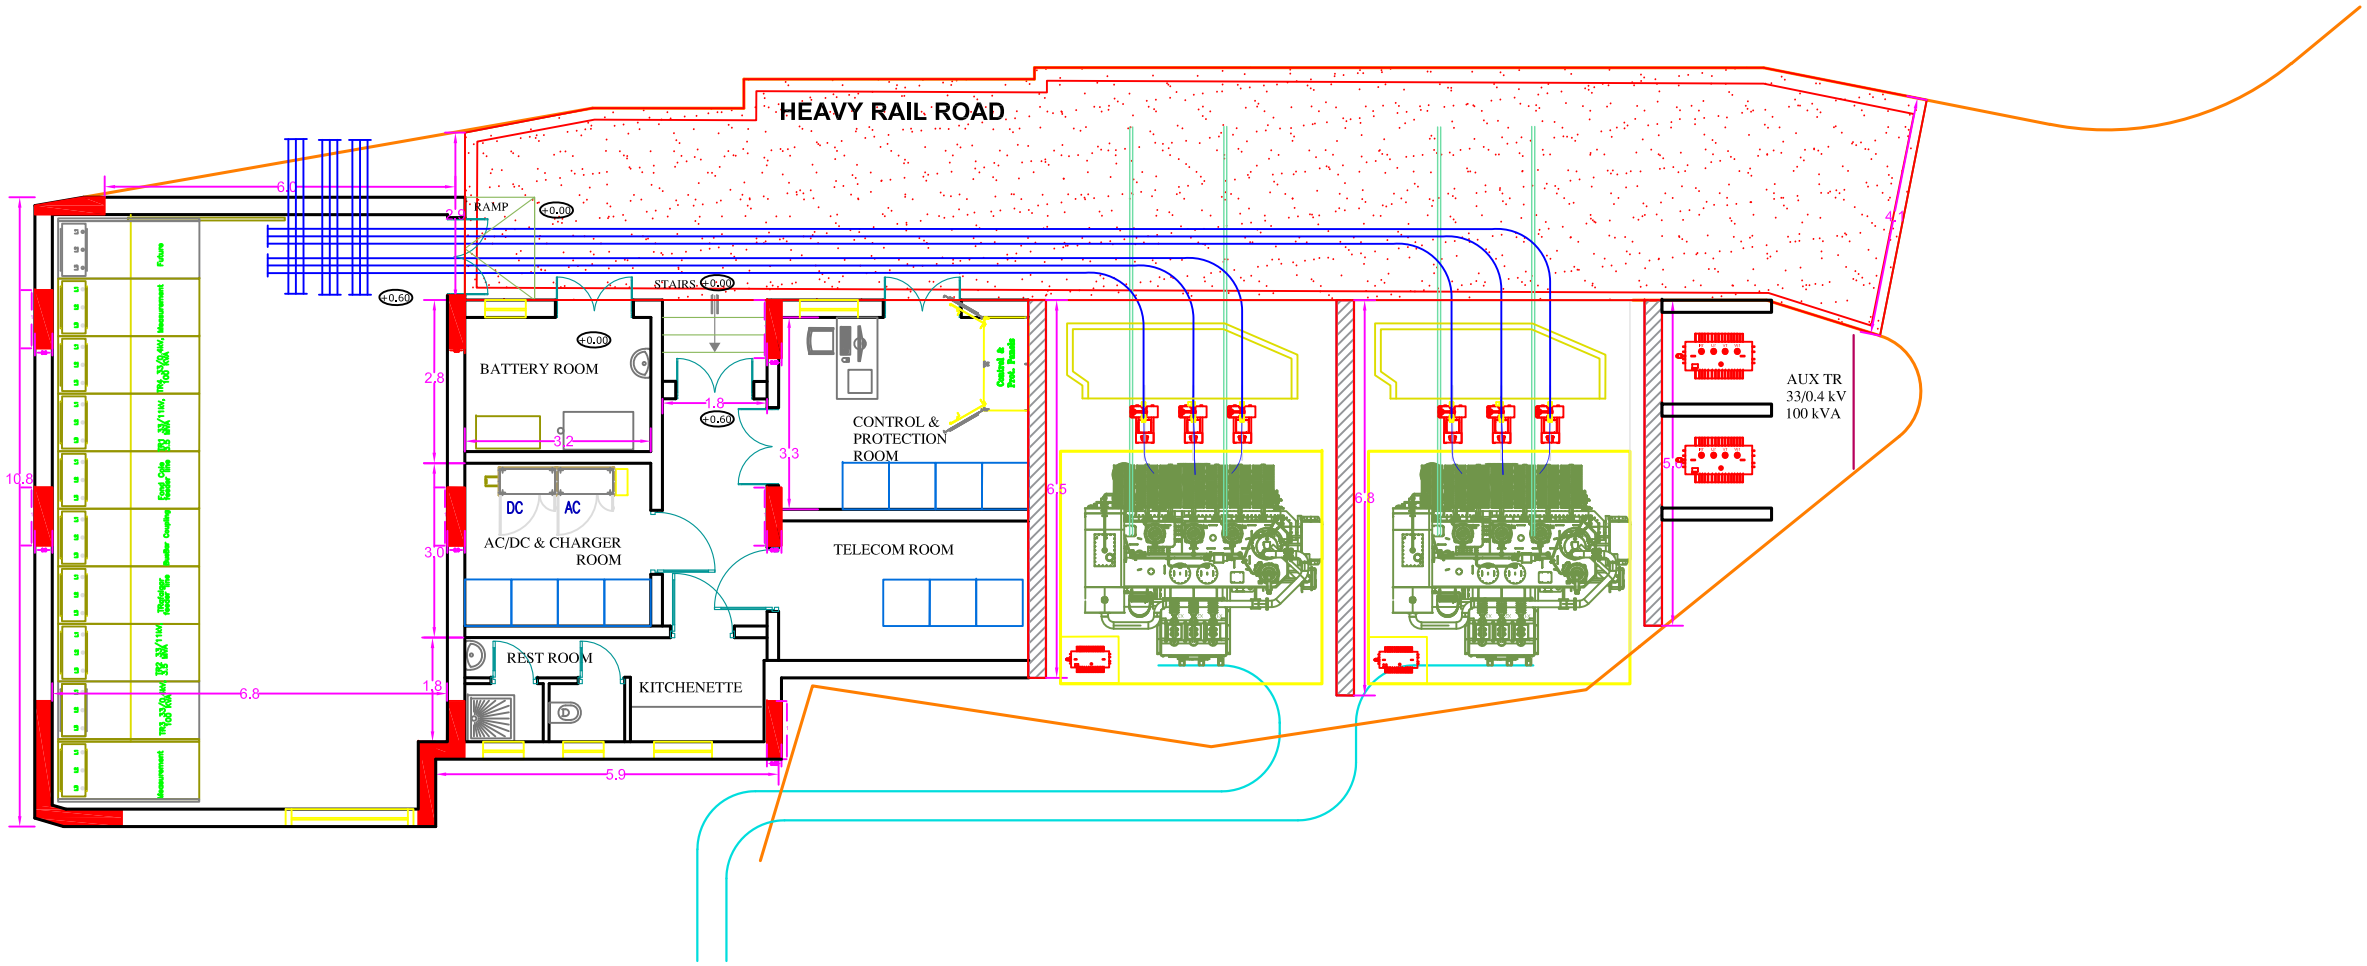

REVISIONS			
01	First Submission	16-03-2023	23-03-2023	
Rev. No	DETAILS	DATE PREPARED	DATE CHECKED	STATUS

Owner

Dominica Geothermal Development Company Limited
Powering a New Generation...

PROJECT

Dominica Geothermal Development Company LTD

Consultant

SOFRECO

Scale 1/100	Size A2		
	Date	Name	Signature
Prepared	16-03-2023	R.M	
Checked	23-03-2023	C.Y	
Approved	30-03-2023	A.Z	

Document Title:

PADU Substation

33/11 kV

Architectural Plan

DWG No.	SHEET	REV
DGDC-ARCH-PADU-LAY-001	1 of 1	01