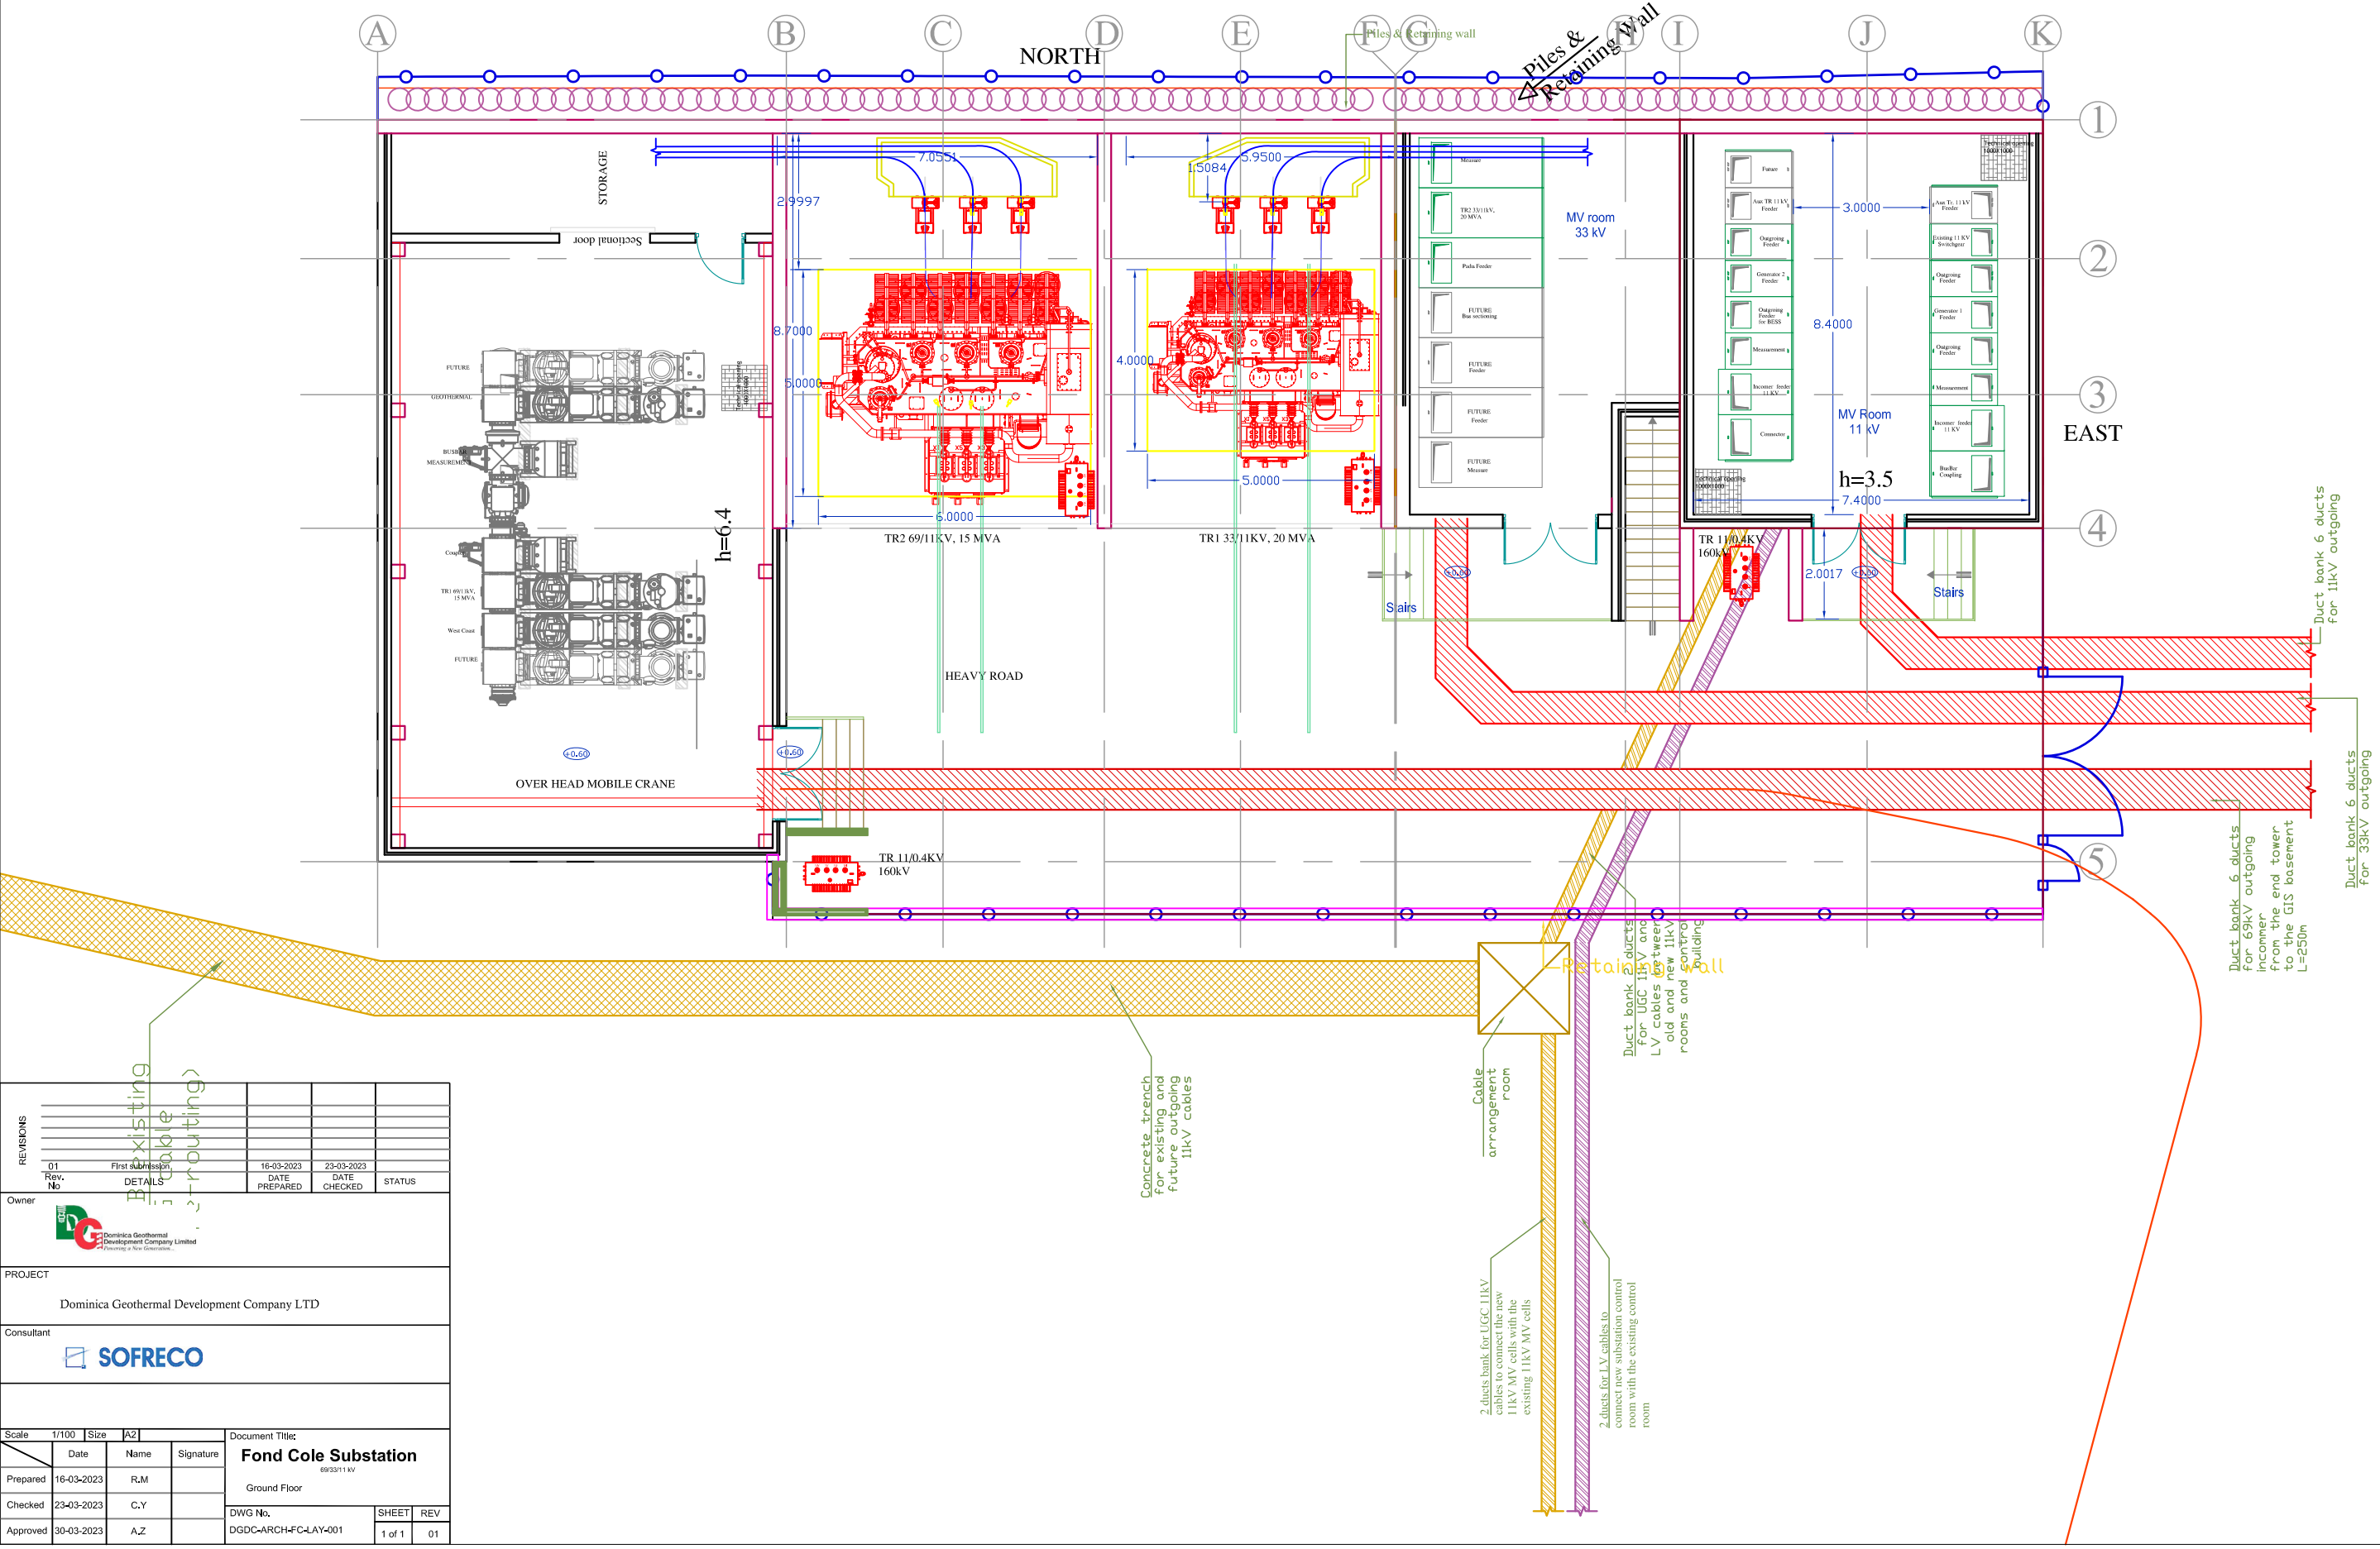

REVISIONS				
01	First submission	16-03-2023	23-03-2023	
Rev. No	DETAILS	DATE PREPARED	DATE CHECKED	STATUS

Owner

Dominica Geothermal Development Company Limited
Powering a New Generation...

PROJECT

Dominica Geothermal Development Company LTD

Consultant

SOFRECO

Scale	1/100	Size	A2	
	Date	Name	Signature	
Prepared	16-03-2023	R.M		
Checked	23-03-2023	C.Y		
Approved	30-03-2023	A.Z		

Document Title:

Fond Cole Substation

69/33/11 kV

Ground Floor

DWG No.	SHEET	REV
DGDC-ARCH-FC-LAY-001	1 of 1	01